GRID LOCATION		
GL.+ 27130	X3/Y4	C1006

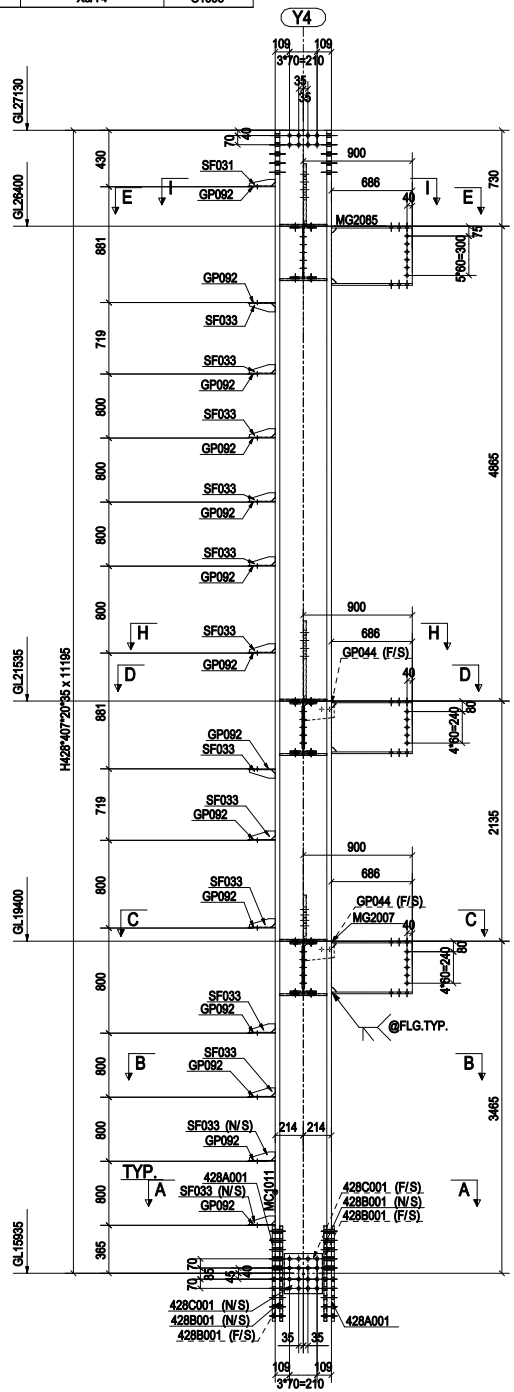

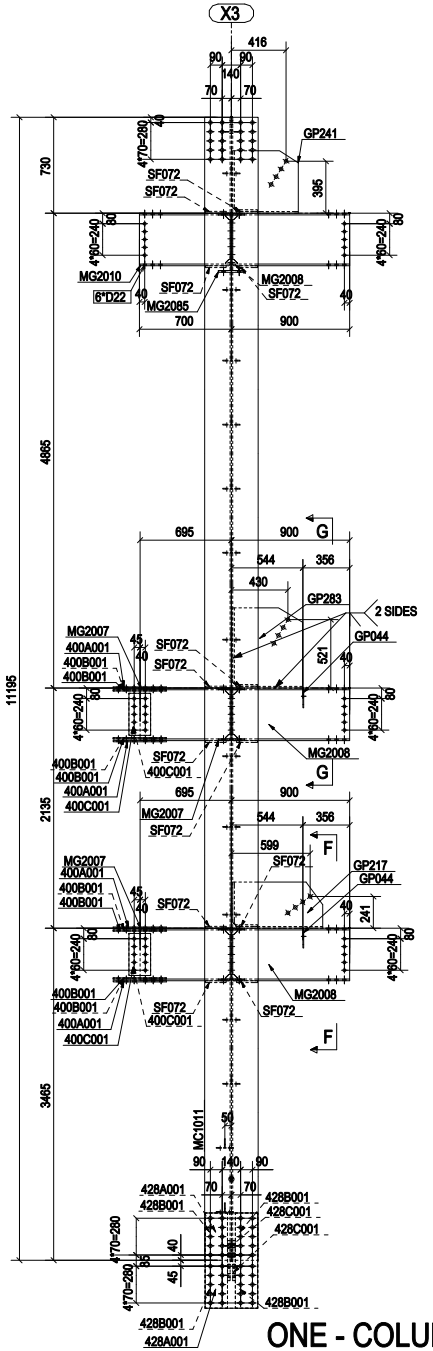

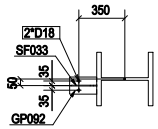

A - A

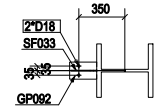

B - B

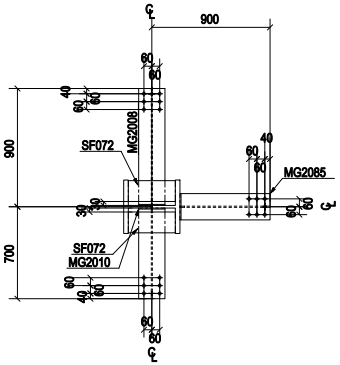

E - E

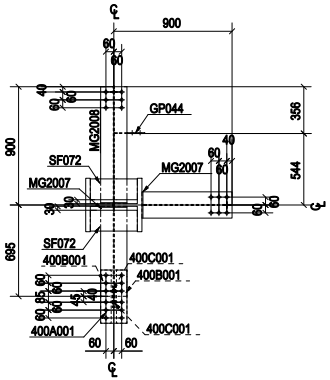

C - C

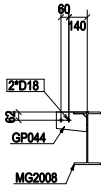

F - F

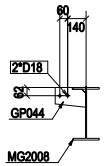

G - G

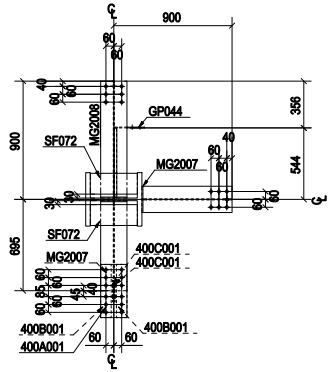

D - D

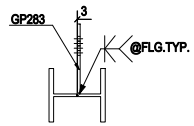

H - H

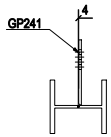

I - I

BILL OF MATERIAL

MARK	DESCRIPTION	LENGTH	QTY	U'WT	G'WT	REMARK
	ONE - COLUMN - C1006					
MC1011	H428*407*20*35	11195	1			SS400
400A001	PL9*200	405	4			SS400
400B001	PL9*80	405	8			SS400
400C001	PL6*320	165	4			SS400
428A001	PL22*400	725	2			SS400
428B001	PL22*170	725	4			SS400
428C001	PL19*290	305	2			SS400
GP044	PL6*231	150	2			SS400
GP092	PL6*130	206	14			SS400
GP217	PL20*351	685	1			SS400
GP241	PL20*499	475	1			SS400
GP283	PL20*532	610	1			SS400
MG2007	H400*200*8*13	685	4			SS400
MG2008	H400*200*8*13	890	3			SS400
MG2010	H400*200*8*13	690	1			SS400
MG2085	H450*200*9*14	686	1			SS400
SF031	PL6*50	196	1			SS400
SF033	PL6*65	196	13			SS400
SF072	PL14*159	358	12			SS400
	FIELD BOLTS					
	M20 T.S.B	50	20			F10T
	M20 T.S.B	60	48			F10T
	M24 T.S.B	100	16			F10T
	M24 T.S.B	120	80			F10T

ONE - COLUMN - C1006

20 - M20 - 50L (T.S.B)
48 - M20 - 60L (T.S.B)
16 - M24 - 100L (T.S.B)
80 - M24 - 120L (T.S.B)

SHOP NOTE
1. ALL MAT'L (U.N) : SS400
2. ALL OPEN HL's (U.N) : Ø 22
3. ALL EDGE DIST. (U.N) : 40mm
4. PAINT : SEE SPEC.
5. NO PAINT WITHIN 75mm AROUND OF OPEN HL's
6. ALL SCALLOPS : R = 35

NO.	DATE	DESCRIPTION	DWN.	CHK.	APP.
0	16.04.11	FOR APPROVAL			

CONTRACTOR
거성산업주식회사

	BY	DATE
DRAWN		
DESIGNED		
CHECKED		
APPROVED		
APPROVED		

SCALE: 1:20

JOB. NO

POWERED BY 동양시멘트(주)
삼척공장 정제+혼합설비 증설

TITLE OF PROJECT
정제SILO

TITLE
COLUMN

DRAWING NO.
C1006

REV.
0